


Wall Area Outlets:1" conduit to a deep double-gang J-box, with a single-gang reducer / mud ring *SEE EXCEPTION #1 IN PRODUCTION

WAP Locations: 1" conduit to a deep double-gang J-box

Camera Locations: 1" conduit to a deep double-gang J-box with a single-gang reducer / mud ring. Mounting height should be even with the lowest level of the ceiling to ensure unobstructed views.

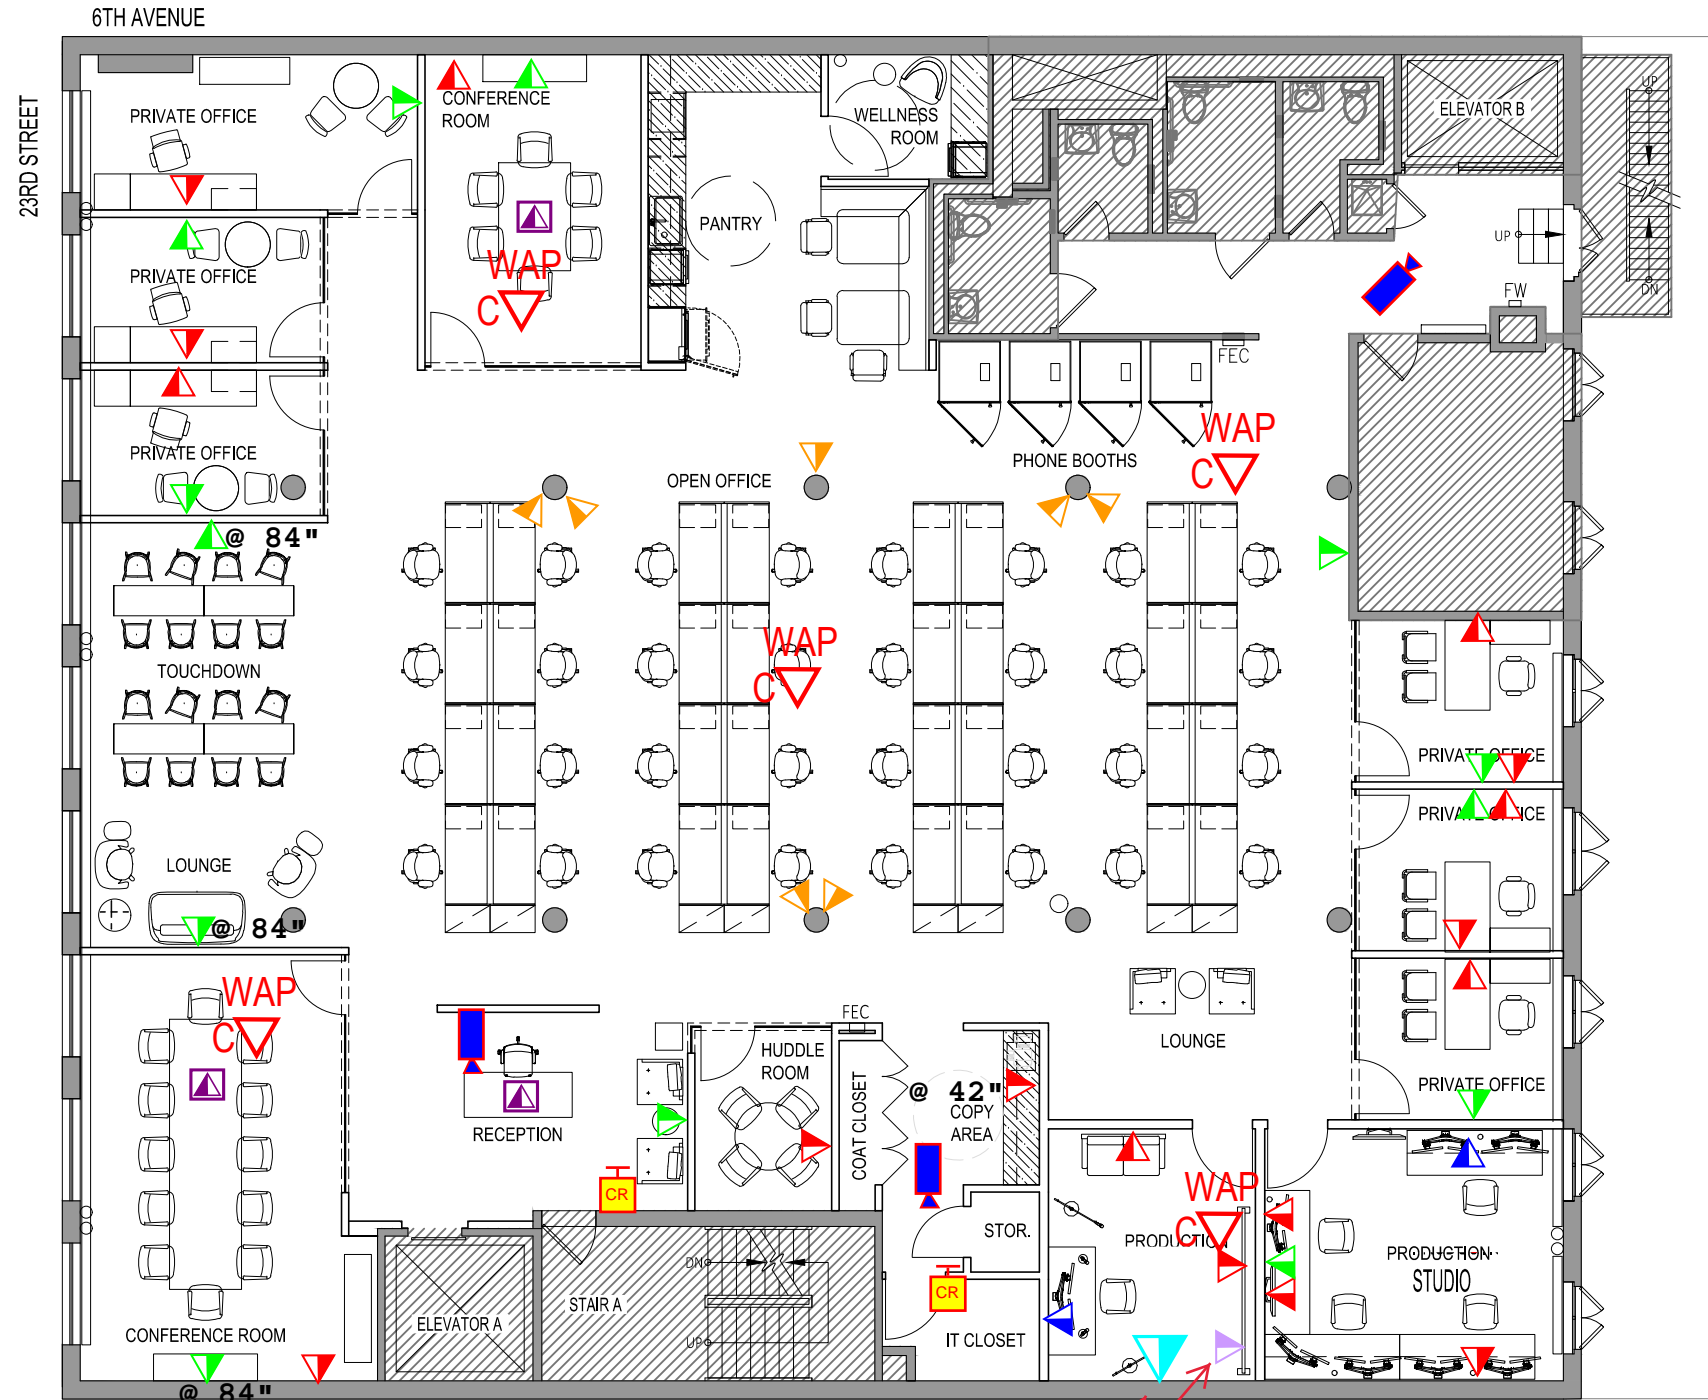











EXCEPTION #1
Provide one 2" or two 1.25" at these two locations within Production
(Conduit upsized due to higher cable counts)

LEGEND:

TYPE	QTY
OFFICES	
PRIVATE OFFICE	6
WORKSTATIONS	
BENCHING (30" X 66")	36
TOUCHDOWN	1
COLLABORATION	
LARGE CONFERENCE (10-12 PPL)	1
MEDIUM CONFERENCE (6-8 PPL)	1
HUDDLE ROOM	1
LOUNGE	2
PHONE BOOTH	4
PRODUCTION ROOM/STUDIO	2
AMENITIES	
PANTRY	1
SUPPORT & STORAGE	
RECEPTION	1
IT ROOM	1
WELLNESS ROOM	1
COPY AREA	1
COAT CLOSET	1
STORAGE	1
FILES	10
TOTAL	
HEAD COUNT	42

Legend:

- (19)  (2) Cat-6 @ 18.5" AFF
- (13)  (2) Cat-6, (1) RG-6 @ 60" AFF or as noted
- (07)  (1) Cat-6, (1) RG-6 @ 108" AFF
- (03)  (2) Cat-6 Floor Location
- (01)  (1) Cat-6, (4) RG-6 @ 96" AFF
- (03)  (1) Cat-6 Ceiling
- (02)  (1) Belden 658AMJ0041000
- (05)  (2) Cat-6A WAP
- (01)  (16) Cat-6 for AV Use
- (02)  (6) Cat-6 for AV Use

